TROL FORM
Code) GRN 1

ion Activities
nstruction Projects

on/grading plans and
plemented on all construction

hat result in soil disturbance.
routine maintenance to maintain
mergency construction activities
ng with no outside exposure of
mit work; or sign permit work.

e transported from the site via

ered and/or protected from being

ce with their listing and shall
ge containers are to be
disposed of properly and shall

ther activity shall be contained

drainage system. Provisions
y disposed of or recycled.
vered receptacle to prevent

cle traffic. The construction
ng deposited into the
ly and may not be washed down

r runoff on-site and shall be.

onstraints, runoff may be
ved filtering system is installed

RATES FORM
GRN 16

ES	
ABLE FLOW RATE	
@ 80 psi	
@ 60 psi[1,3]	
@ 60 psi[1,3]	
@ 60 psi[2,4]	
ns/cycle	
ns/flush[5]	
ns/flush[5]	
ns/flush[5]	
ons/flush	
TAR certified	
TAR certified	

t above 2.2gpm @ 60psi

d to achieve reduction.
s that have water closets

ns or less.
ns (4.8 liters). The
rdance with ASME

s (4.8 liters). The
no of two reduced flushes
ME A112.19.2 and ASME

e Exit Hardware
occupancy and doors serving rooms or
load of 50 or more in a Group A or E
rovided with a latch or lock other
fire exit hardware.

ty grilles shall comply with the
s 1010.1.4.1 through 1010.1.4.4.
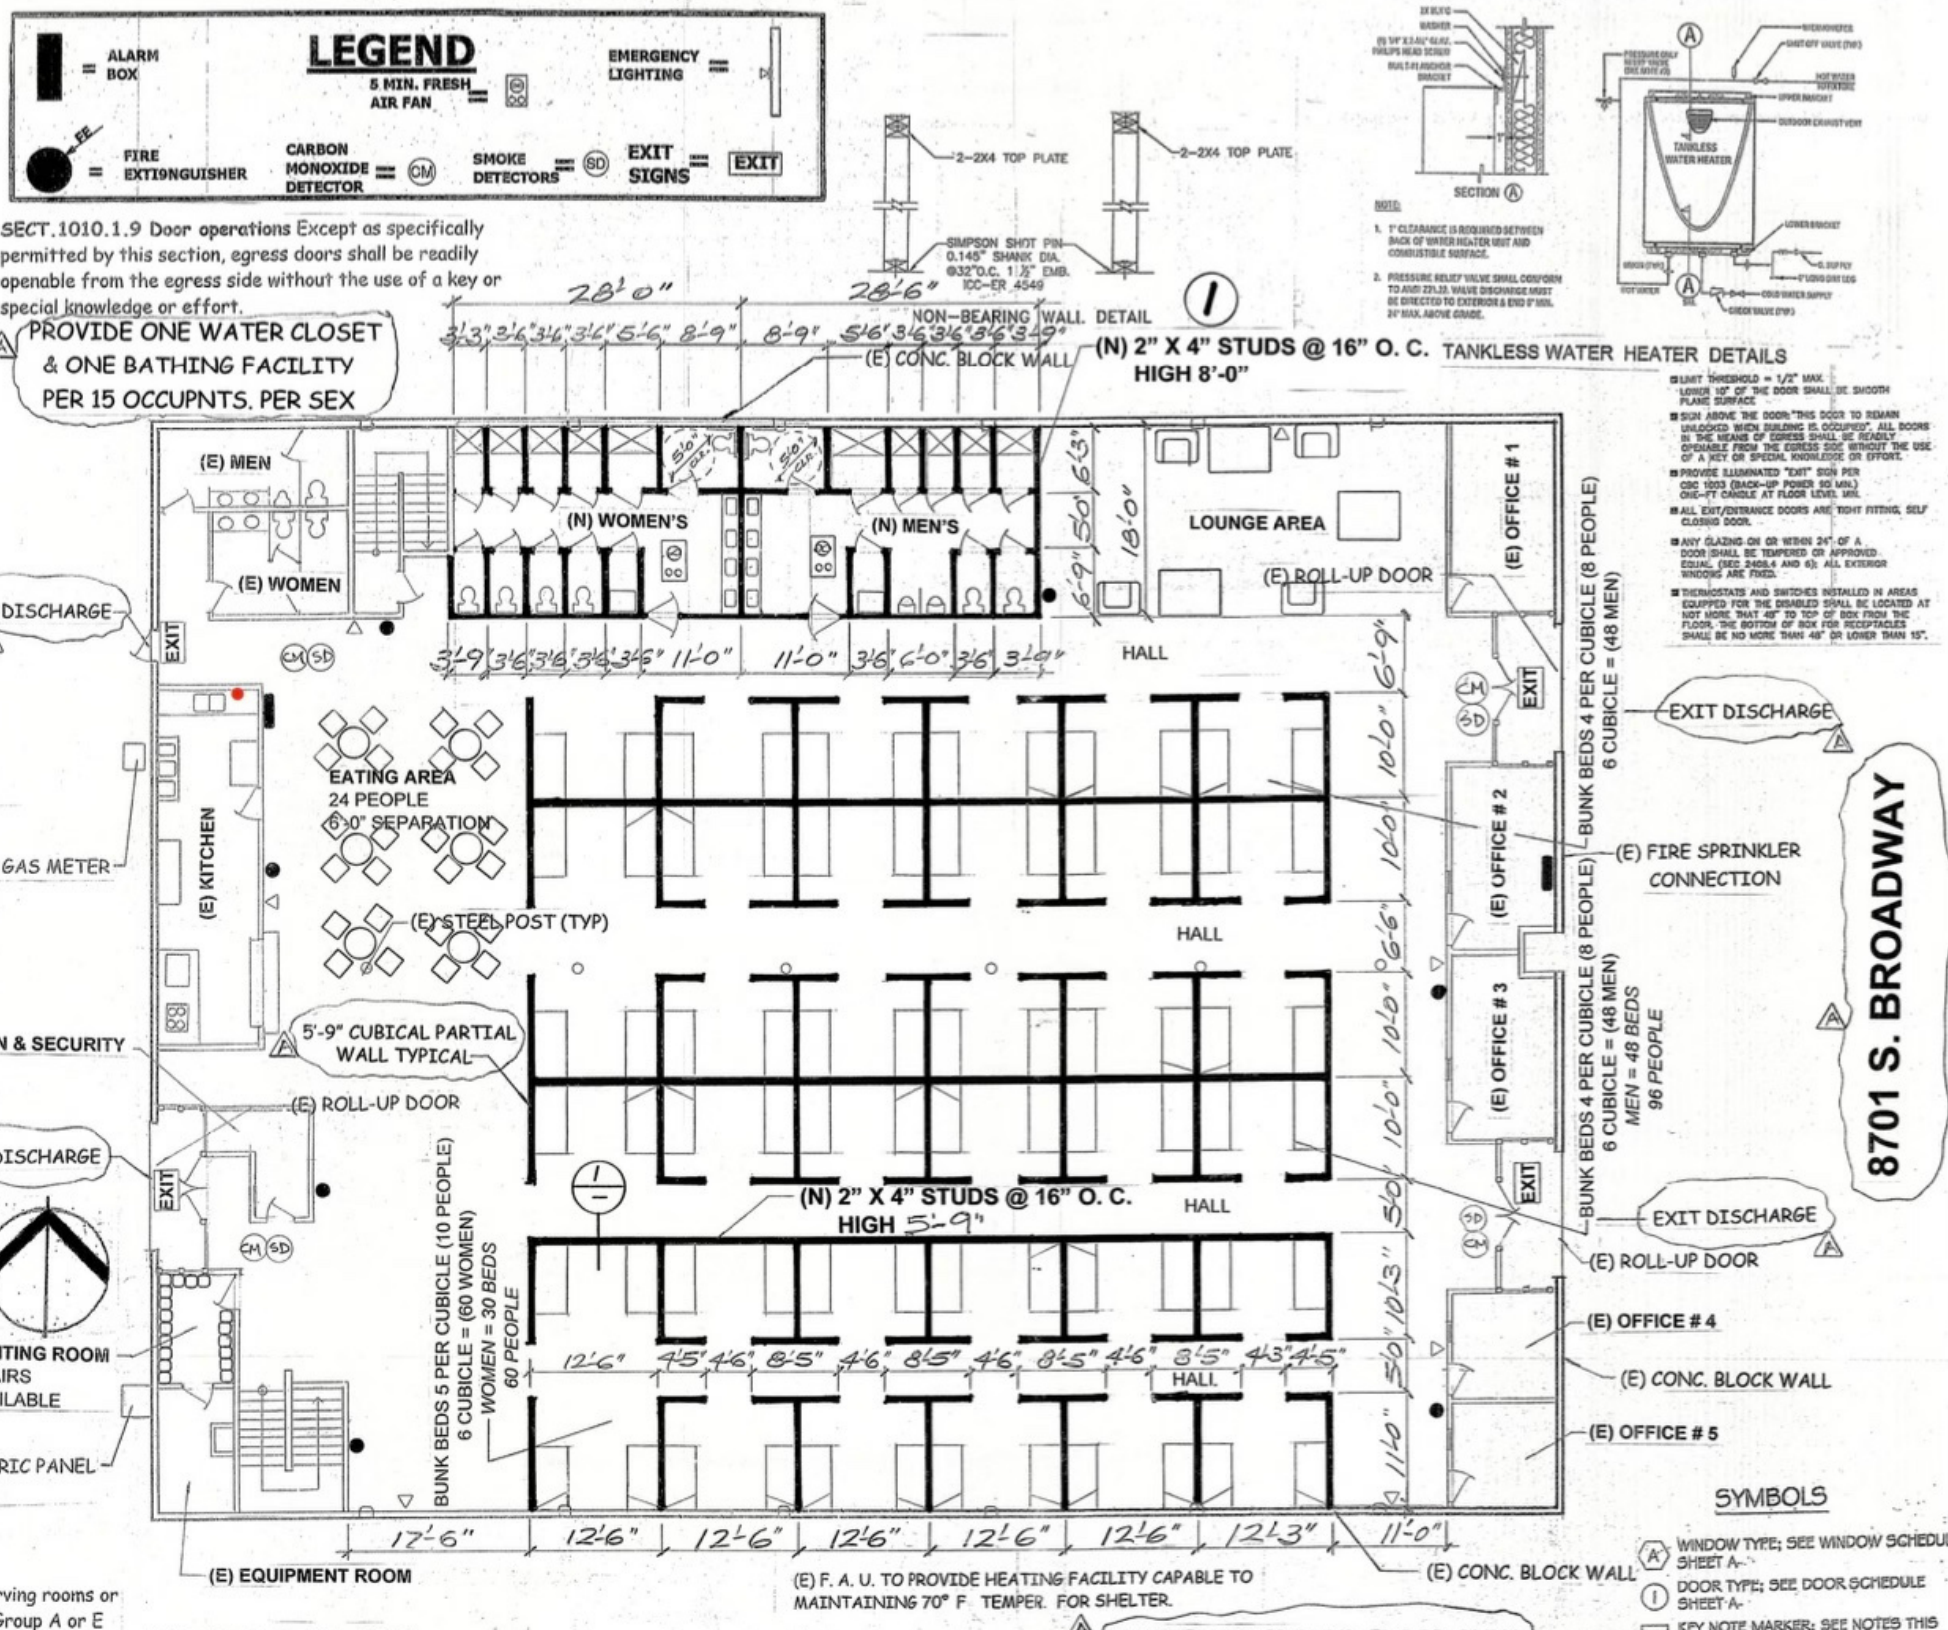
esistance rated in accordance with
or walls required to be fire-
mply with Section 708 of
ode for fire partitions.